



Soakage Trench in Landscape Area

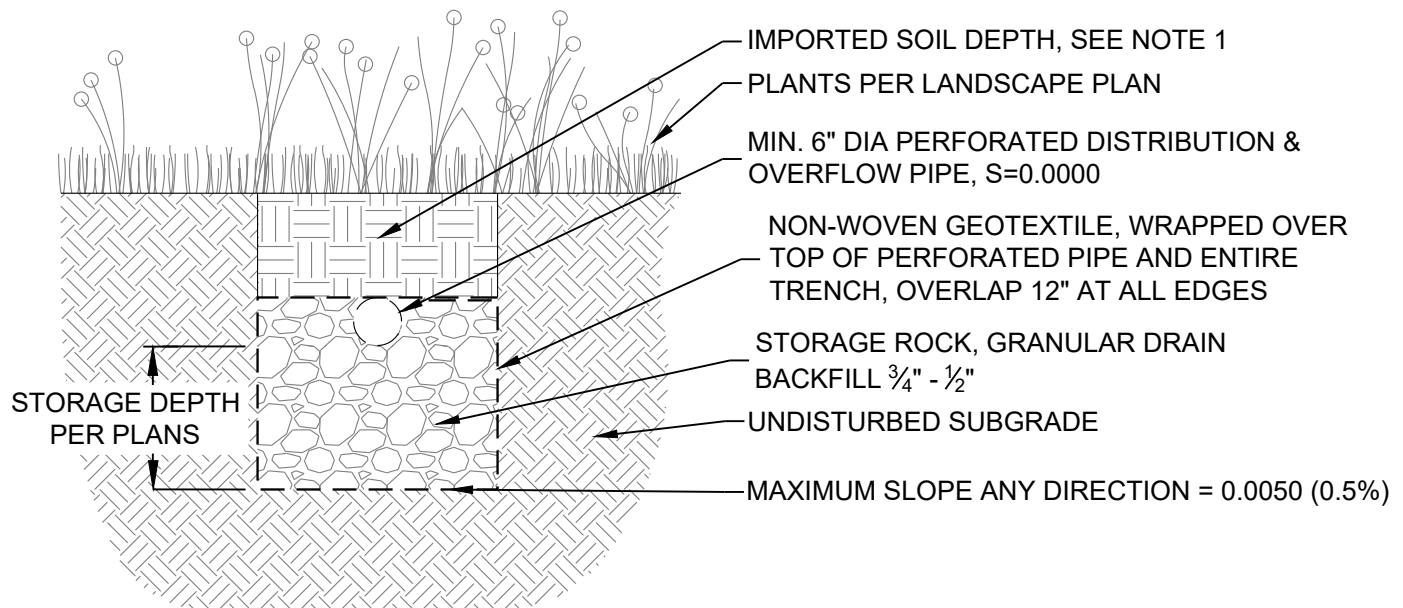

NOTES

1. DEPTH TO PIPE MUST BE 12" MINIMUM FOR ADEQUATE SOIL DEPTH PER PLANT CHOICES:
 12" FOR GRASSES/FORBS
 24" FOR SHRUBS
 36" FOR MOST TREES
 COMPACTED TO 85% BY LANDSCAPE ROLLER OR OTHER APPROVED METHOD

Soakage Trench at Surface

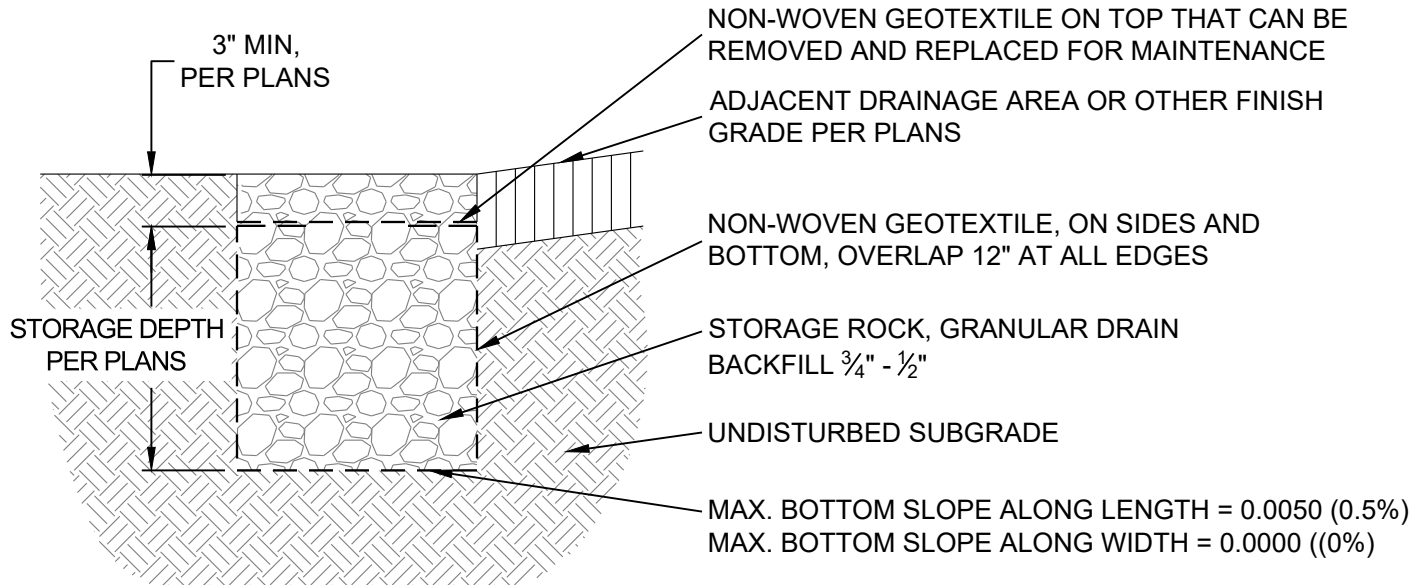

UIC AUTHORIZATION (NOT ALWAYS REQUIRED):

IF WATER IS DIRECTLY DISCHARGED TO THE SUBSURFACE, THE FACILITY MAY BE CONSIDERED A UIC AND MIGHT REQUIRE DEQ AUTHORIZATION. CONTACT DEQ TO FIND OUT ABOUT CURRENT UIC REGULATIONS AND WHETHER AUTHORIZATION WILL BE REQUIRED. DEQ'S UIC WEBPAGE: [HTTP://WWW.OREGON.GOV/DEQ/WQ/WQPERMITS/PAGES/UIC.ASPX](http://www.oregon.gov/deq/wq/wqpermits/pages/uic.aspx).